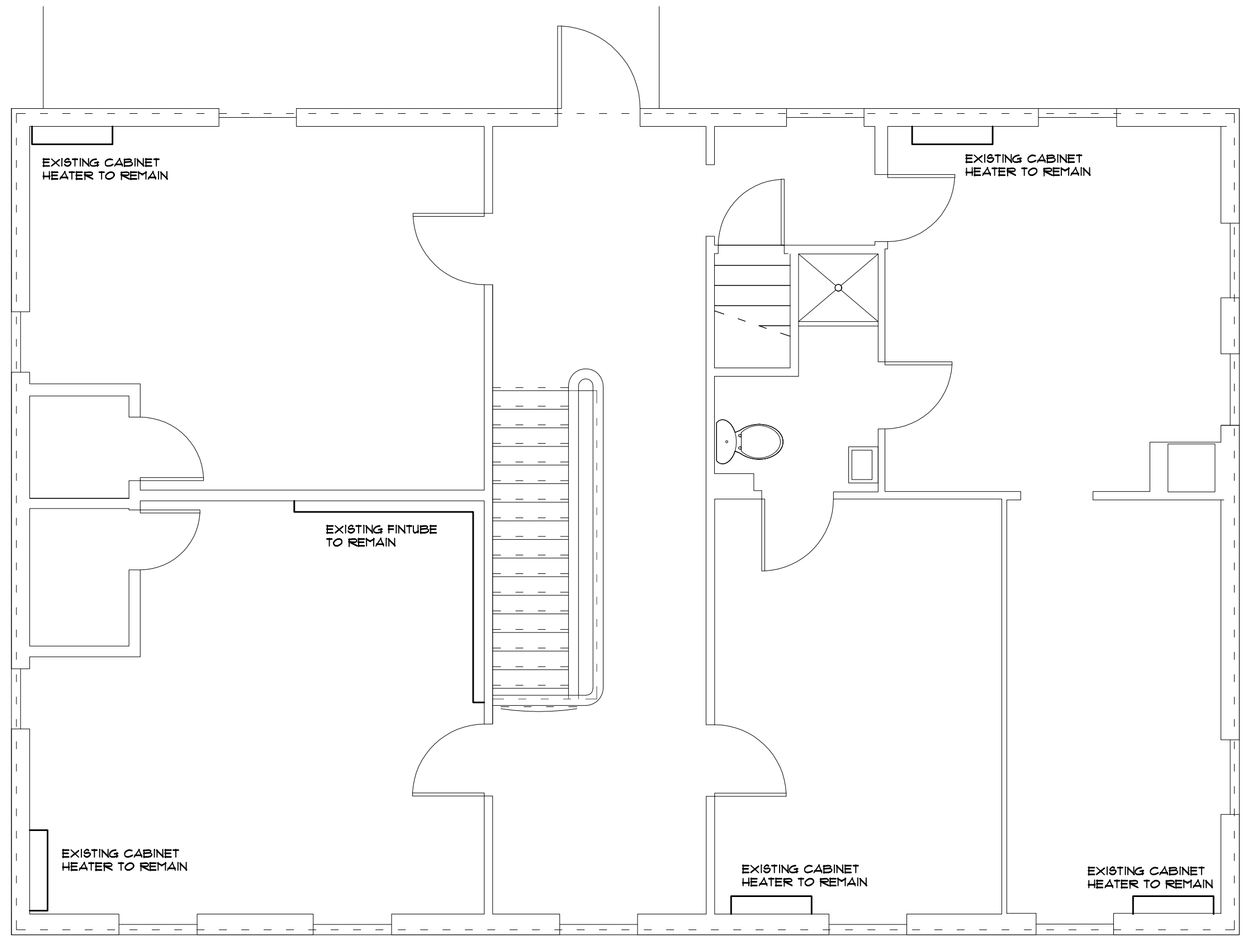

3 HD1 SECOND FLOOR DEMOLITION PLAN

SCALE: 1/4" = 1'-0"

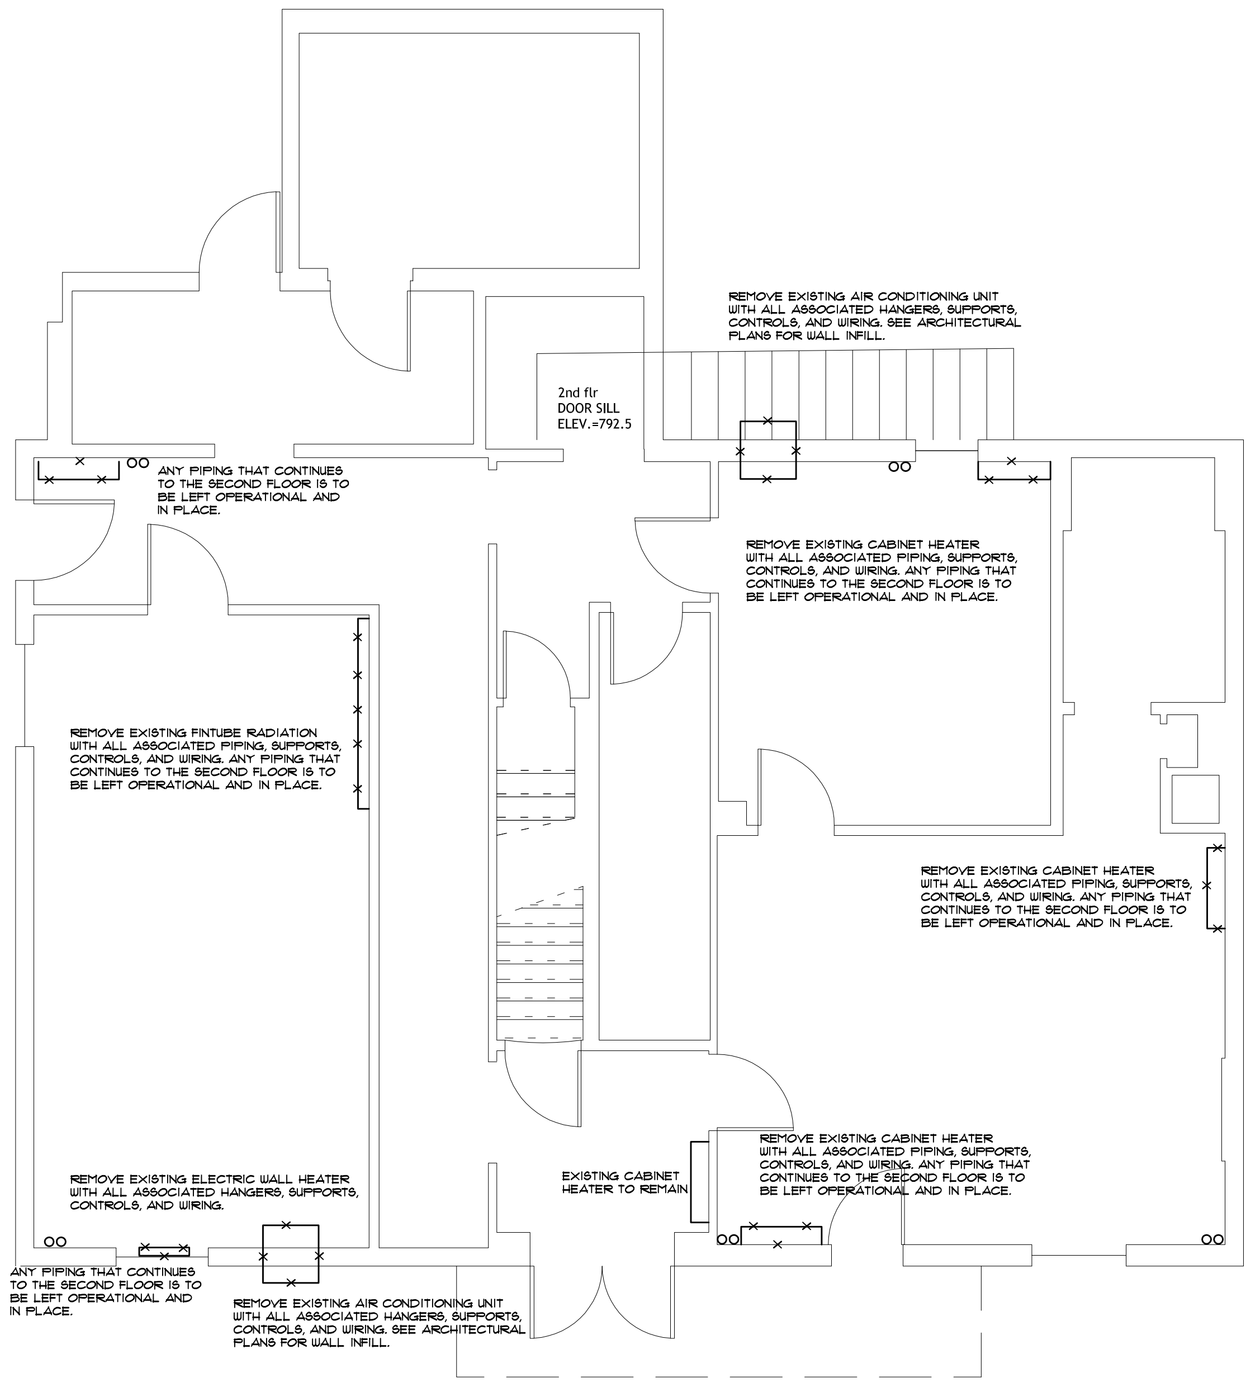

2 HD1 FIRST FLOOR DEMOLITION PLAN

SCALE: 1/4" = 1'-0"

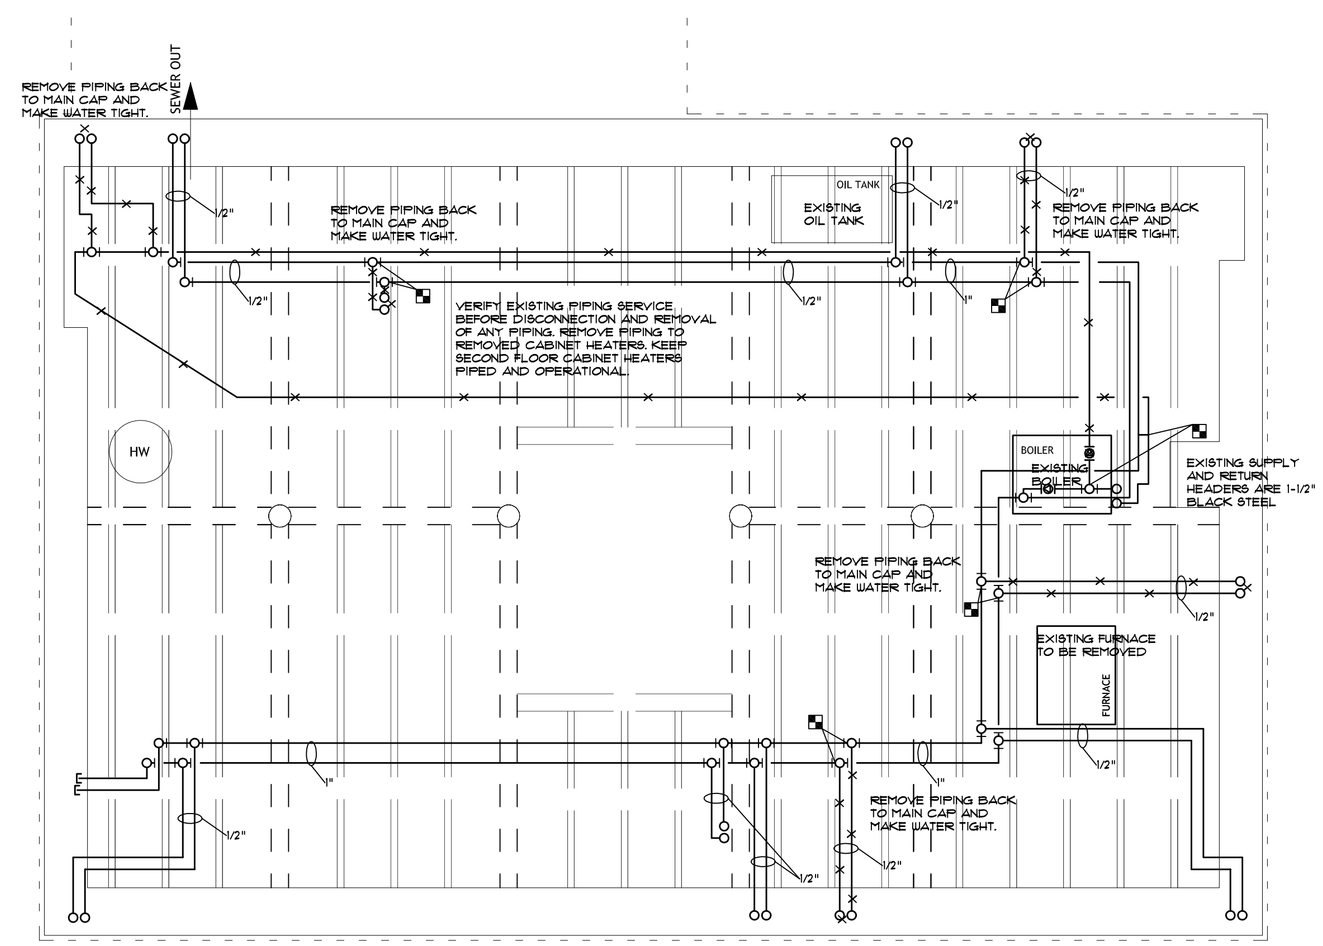

1 HD1 BASEMENT DEMOLITION PLAN

SCALE: 1/4" = 1'-0"

ARCHITECTURAL BUREAU
JOE IUVIENE AIA
P.O. BOX 238 - 29 MAIN STREET
CHATHAM NEW YORK 12037
(518) - 392 - 3650

PLUMB EXCEL GROUP
ENGINEERING, P.C.
29 British American Boulevard
Latham, New York 12110
PHONE: 518.464.0412 FAX: 518.464.0834

ADDITIONS RECONFIGURATION AND RENOVATION

NEW LEBANON TOWN HALL
14755 Route 22
NEW LEBANON NY

MECHANICAL DEMOLITION PLANS

REVISIONS

SCALE:	AS NOTED
DRAWN BY:	DJR
DESIGNED BY:	DJR
CHECKED BY:	DAH
DATE:	09-08-10

9/08/10

HD1